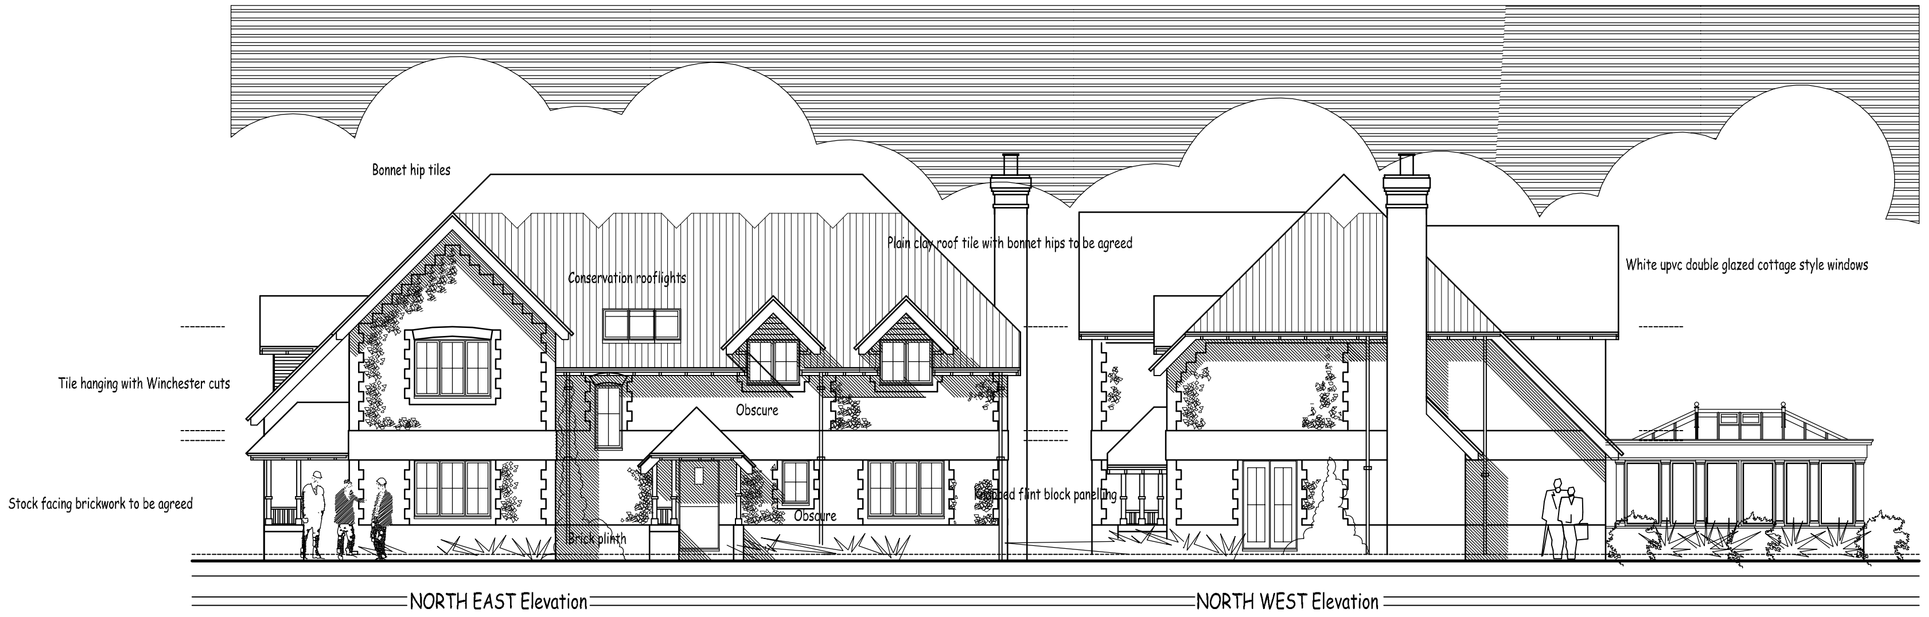

A Summerhill

Fairfield Road, Shawford, Winchester.

0.0M 1.0M 10.0M

SCALE 1:100

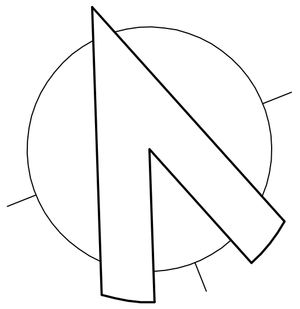

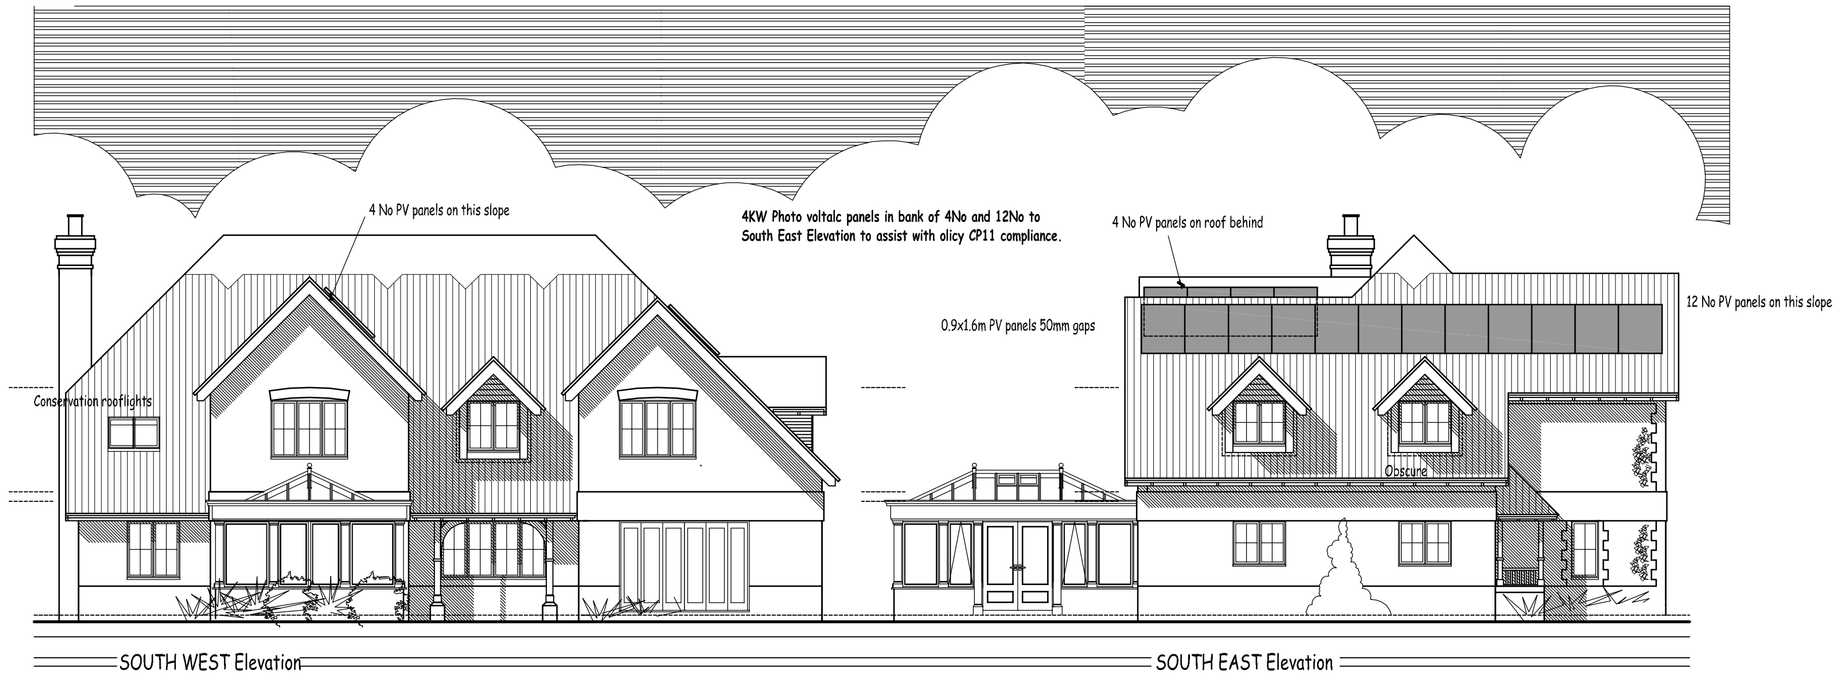

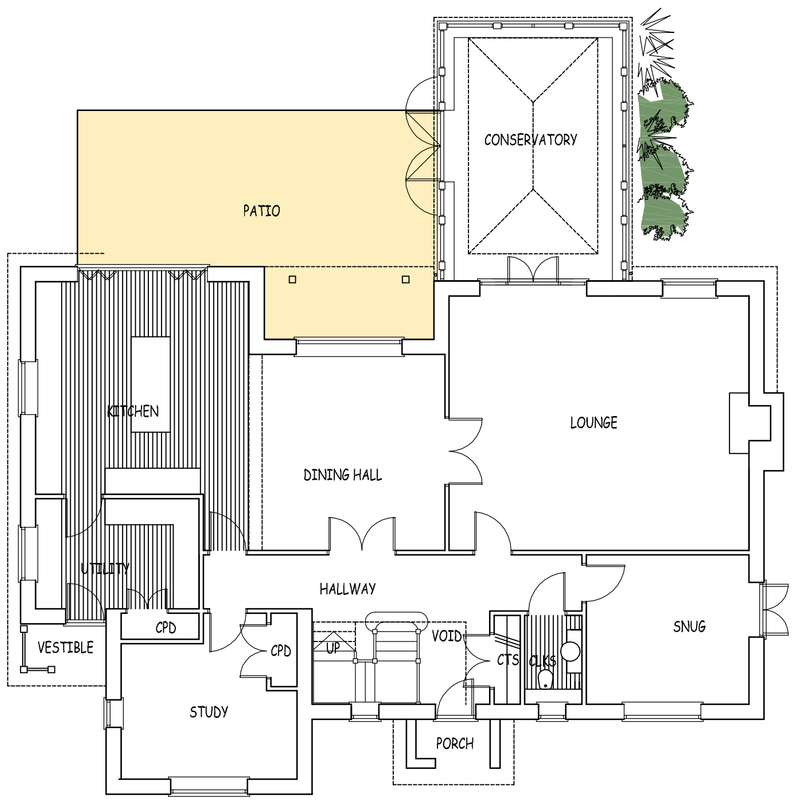

GROUND FLOOR PLAN

GROSS INT FLOOR AREA = 176.0M2

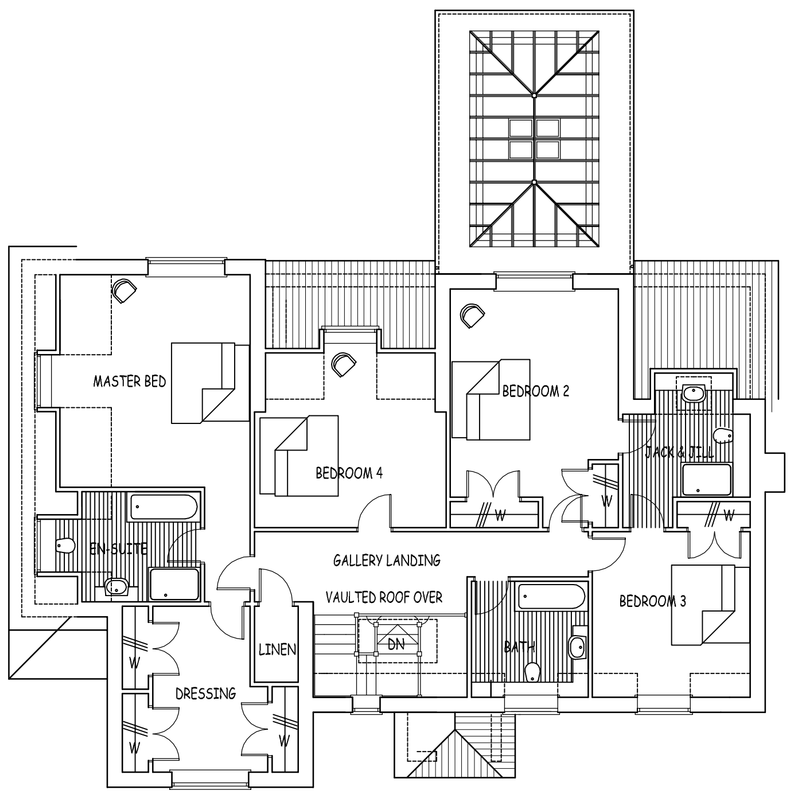

FIRST FLOOR PLAN

GROSS INT FLOOR AREA = 141.6M2

This drawing is protected by copyright and may not be copied or disclosed to third parties without the expressed permission of Town & Country Architecture.

Preference should be given to written figured dimensions over scalle measurements. Discrepancies of any kind must be reported to Town & Country Architecture.

TOWN & COUNTRY ARCHITECTURE
ARCHITECTURAL TECHNOLOGISTS & PLANNING CONSULTANTS
4 FOXGLOVES
THE MEADOWS
FAREHAM
HAMPSHIRE PO16 8UW
TELEPHONE: (01329) 238492
FACSIMILE: (01329) 238492

PROJECT
PLOT A
SUMMERHILL
Shawford
Winchester Hampshire

CLIENT
Mapledean Special Projects
-

SCALE: 1:100 (A1)

DATE:

DRAWN: P.T.E MBIAT ACIOB -

CHECKED:

DRWG. NO.: 13/35/42

REVISION: